NOTE:

1. FOR PIPES LARGER THEN 24", A CONCRETE COLLAR MAY BE CAST AROUND PIPE FOR EASE OF CONSTRUCTION AND APPEARANCE.

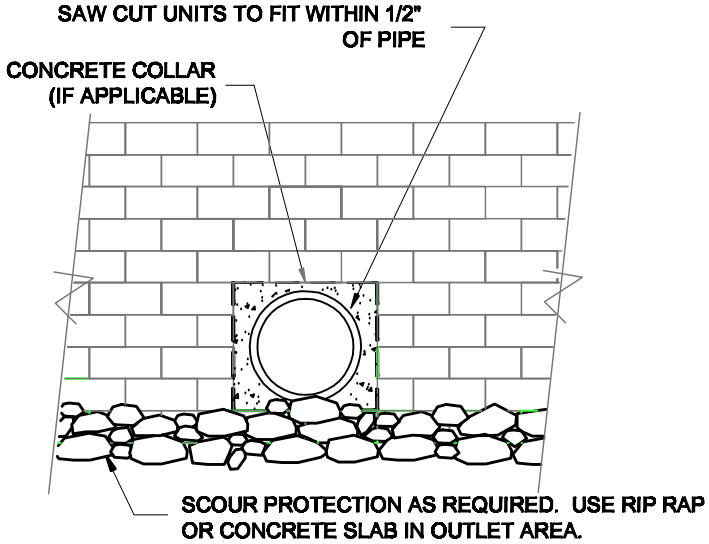

Typical Pipe Outlet Detail

SCALE: N.T.S.

No.	Date	Revision	By

The information on this drawing is for conceptual design and should not be used without the signature of a professional engineer. Details should be specific to the project and project site requirements.

BASALITE® CONCRETE PRODUCTS, LLC

www.basalite.com

Project	GEOWALL Standard Drawings
Title	Pipe Detail
Date 6/22/11	Drawn By: SMR
Scale As Noted	Sheet